
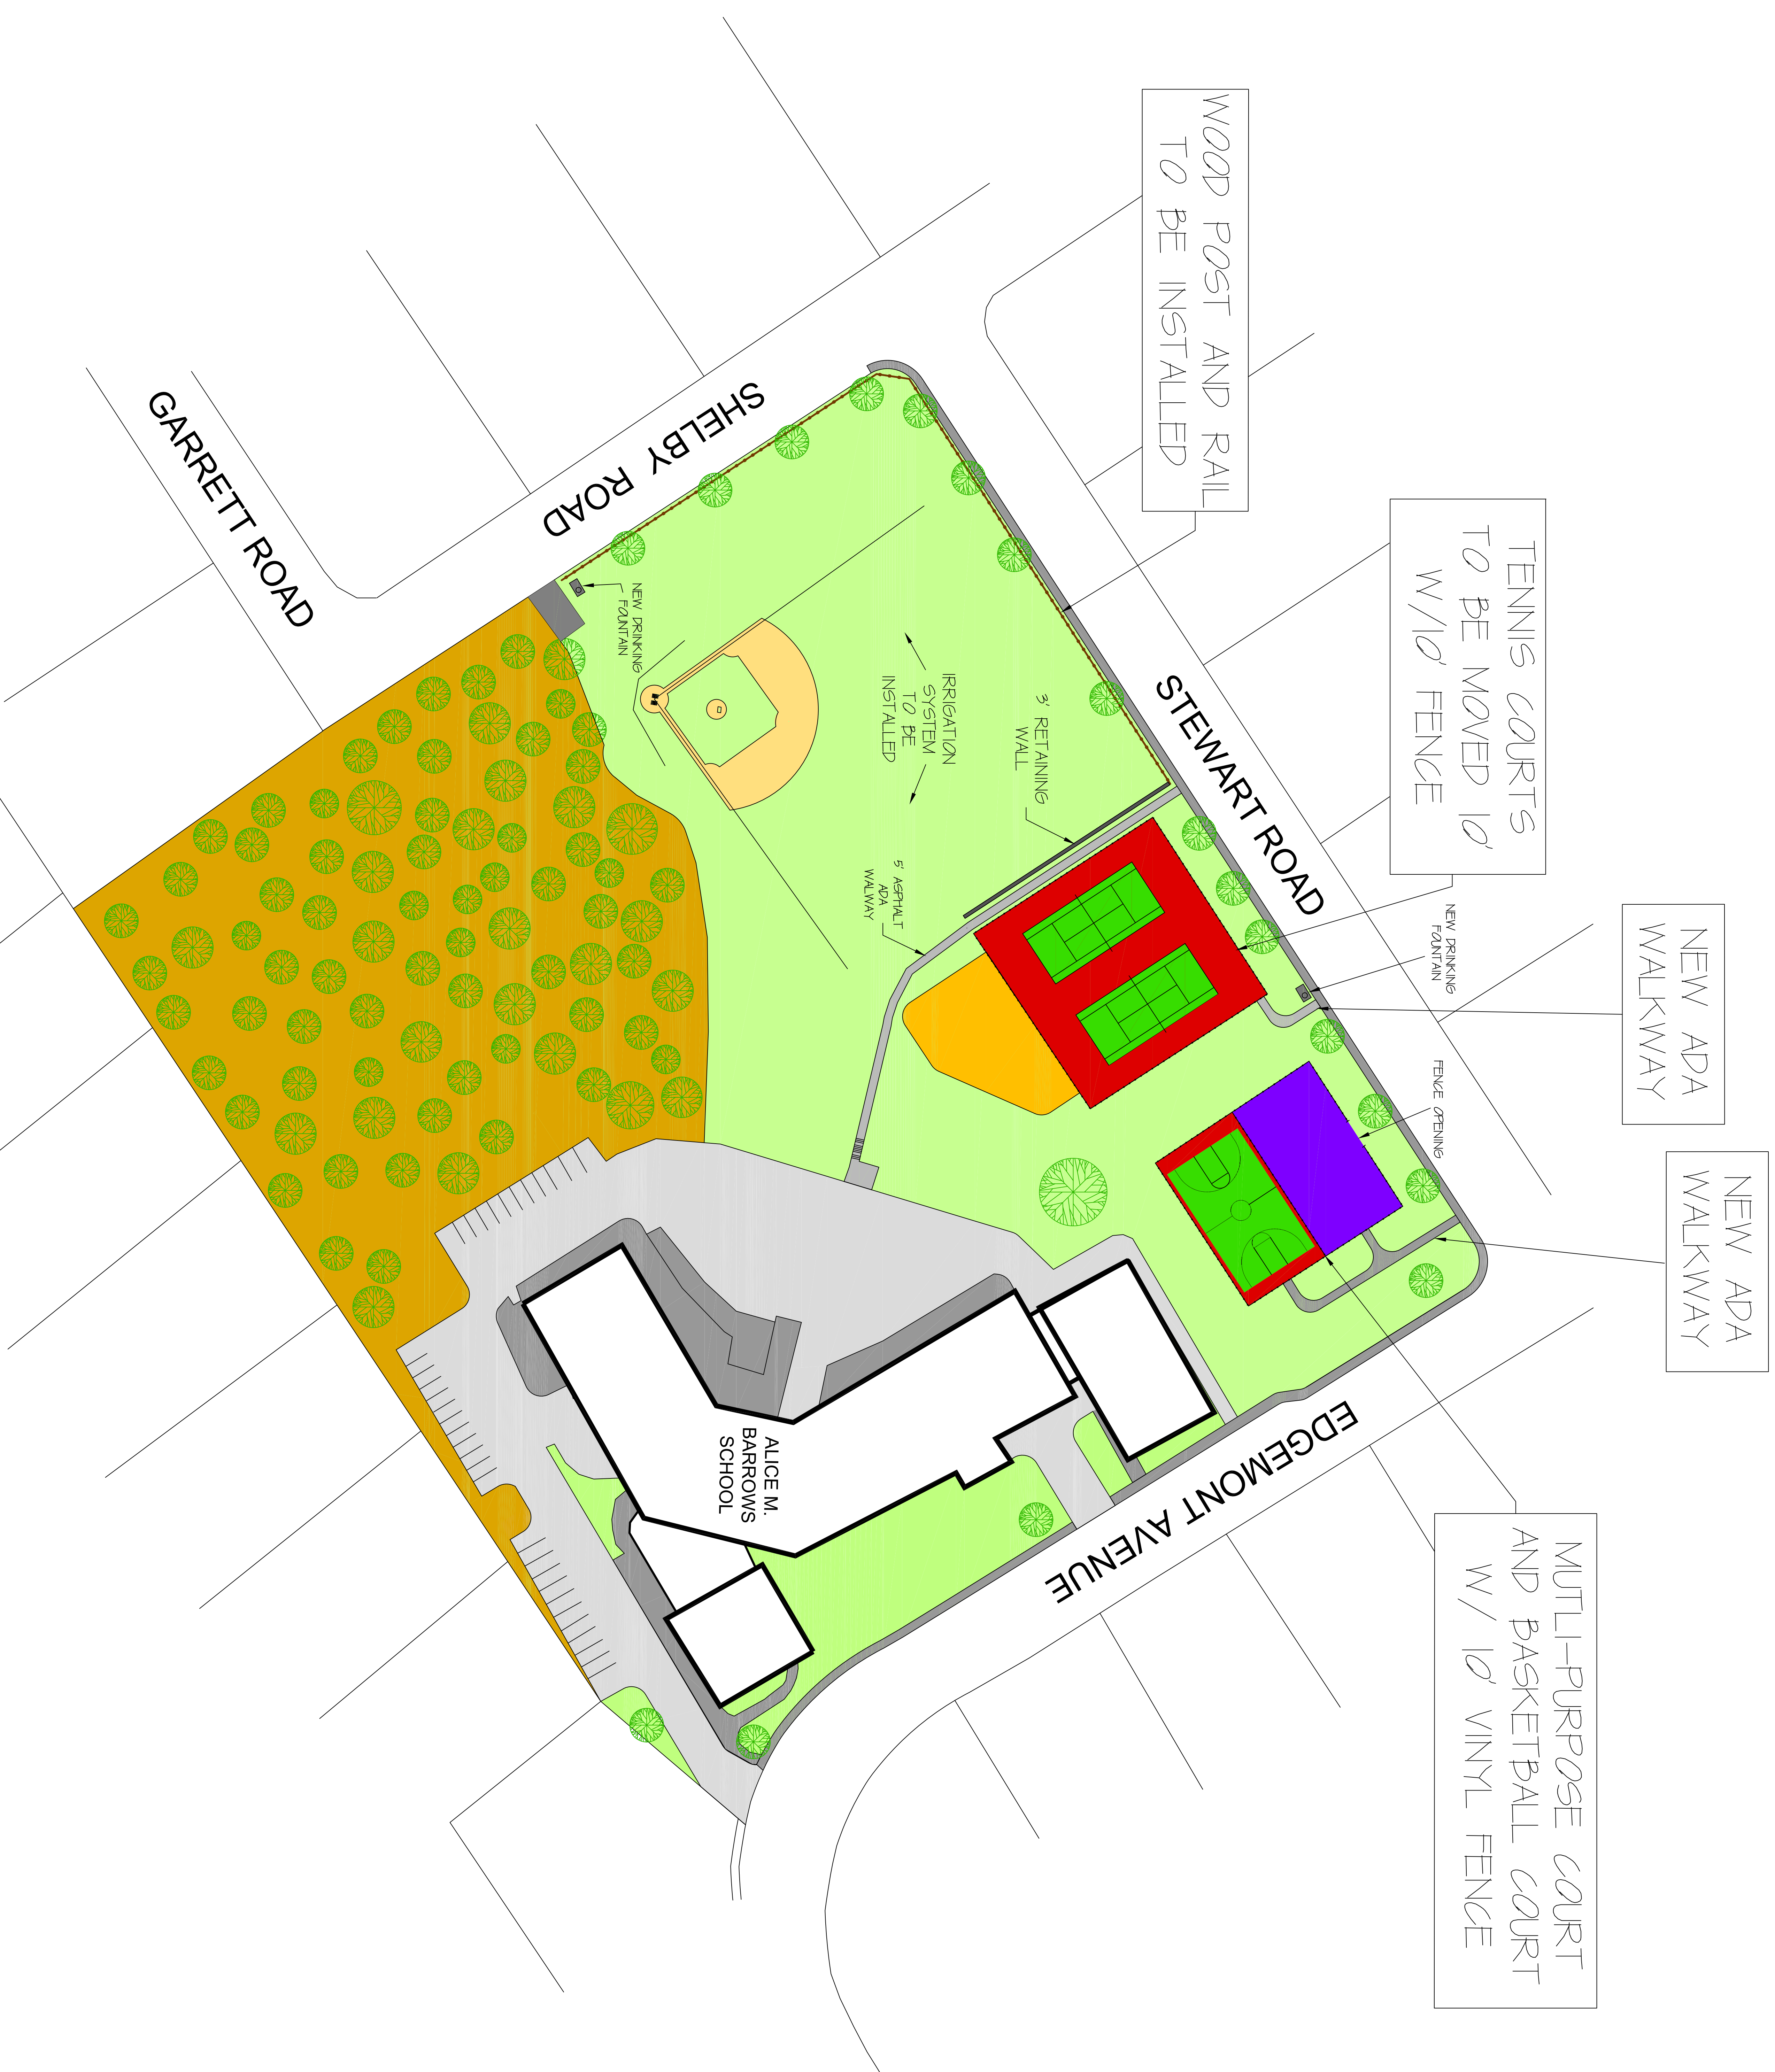


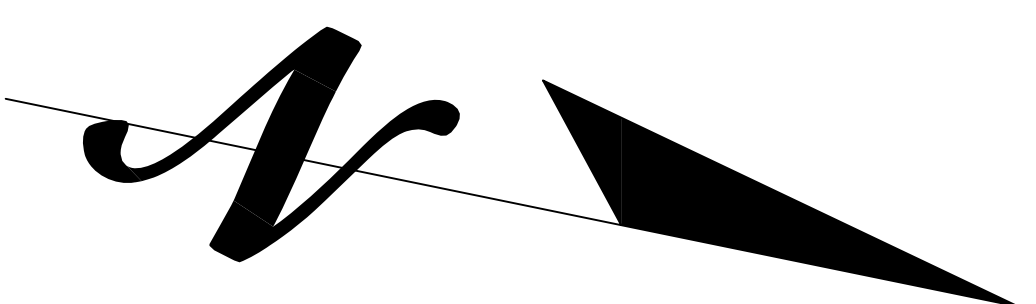

ALICE M. BARROWS
ELEMENTARY SCHOOL
MASTER PLAN

TOWN OF READING, MA
DEPARTMENT OF PUBLIC WORKS
ENGINEERING DIVISION
DRAWN BY: A.G.M. SCALE 1"=40' JUNE 1, 2011